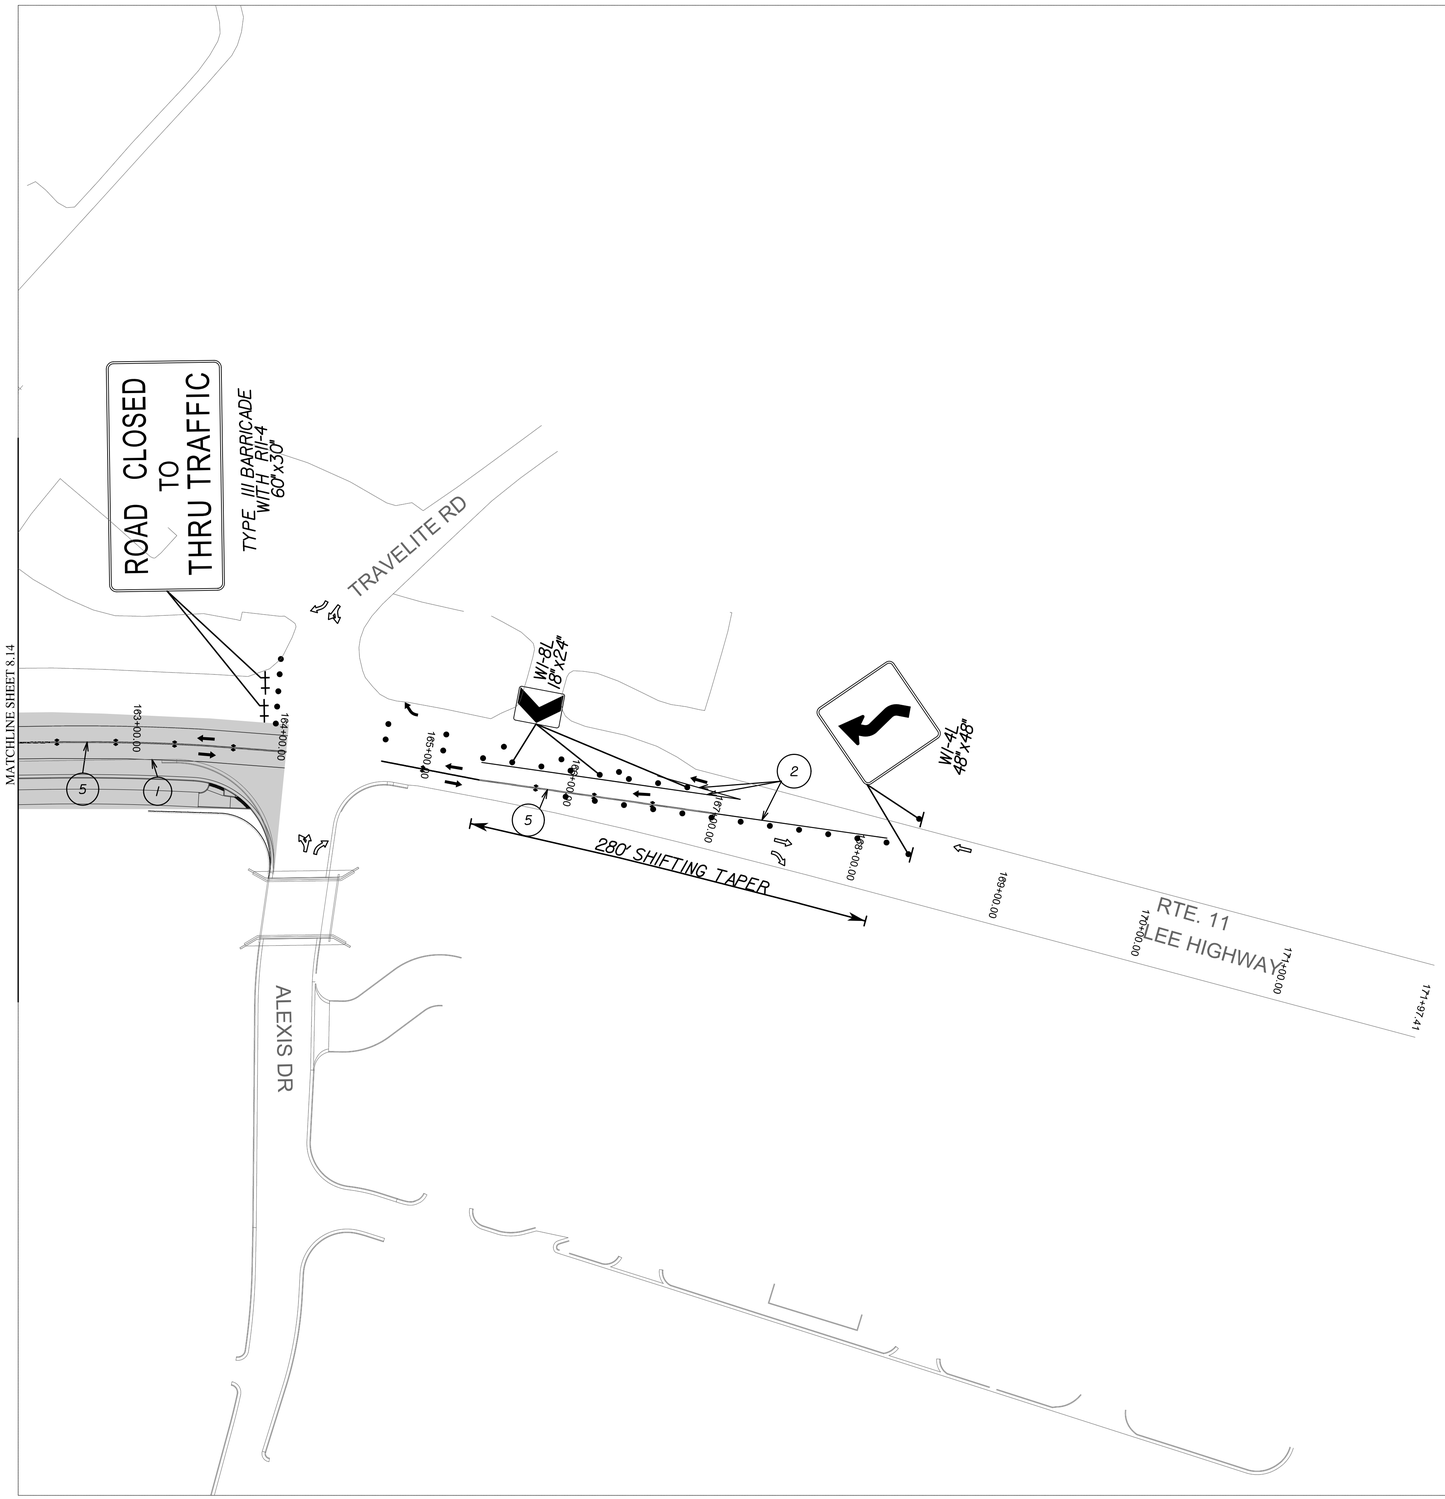

MAINTENANCE OF TRAFFIC - PHASE 2B

LEGEND:

- (1) 4" CONST. PAVEMENT MARKING,WHITE (TYP.F.CLASS II) Req'd.
- (2) 8" CONST. PAVEMENT MARKING (TYP.F,CLASS II) Req'd.
- (3) 24" CONST. PAVEMENT MARKING (TYP.F,CLASS II) Req'd.
- (4) 4" CONST. PAVEMENT MARKING,YELLOW (TYP.F,CLASS II) Req'd.
- (5) 4" CONST. PAVEMENT MARKING,DOUBLE YELLOW (TYP.F,CLASS II) Req'd.
- (6) 4" CONSTRUCTION PAVEMENT MARKING (TYP.F.CLASS II) 2' LINE,4' GAP REQ'D.

- IMPACT ATTENUATOR SERVICE - TYPE I-A
- PRECAST TRAFFIC BARRIER SERVICE CONCRETE
- STD.TYPE III BARRICADE Req'd.
- GROUP 2 CHANNELIZING DEVICE Req'd. (20' SPACING TRANSITION; 40' SPACING TRAVELWAY)
- PERMANENT CONSTRUCTION THIS PHASE
- PERMANENT CONSTRUCTION PREVIOUS PHASE
- TEMPORARY PAVEMENT THIS PHASE
- MOT TRAFFIC DIRECTION
- EXISTING TRAFFIC DIRECTION
- PROPOSED SIGN

SCALE 0 50' 100'

7/17/2017

CITY OF
BRISTOL, VIRGINIA
300 LEE STREET
BRISTOL, VA 24201
(276) 645-7470

REVISIONS

DATE

COMMONWEALTH OF VIRGINIA
MARK S. VASCO
Lic. No. 021622
PROFESSIONAL ENGINEER
Mark S Vasco
2017.07.18 21:57:34 -04'00'

WIDENING OF
LEE HIGHWAY
MOT
UPC 105753

MAINTENANCE OF TRAFFIC PHASE 2B

DATE: MAY 2017

DRAWING NO. XXX-XXX

FILE NAME: LEE HWY EXIT 5

SHEET NUMBER
8.15 OF 11